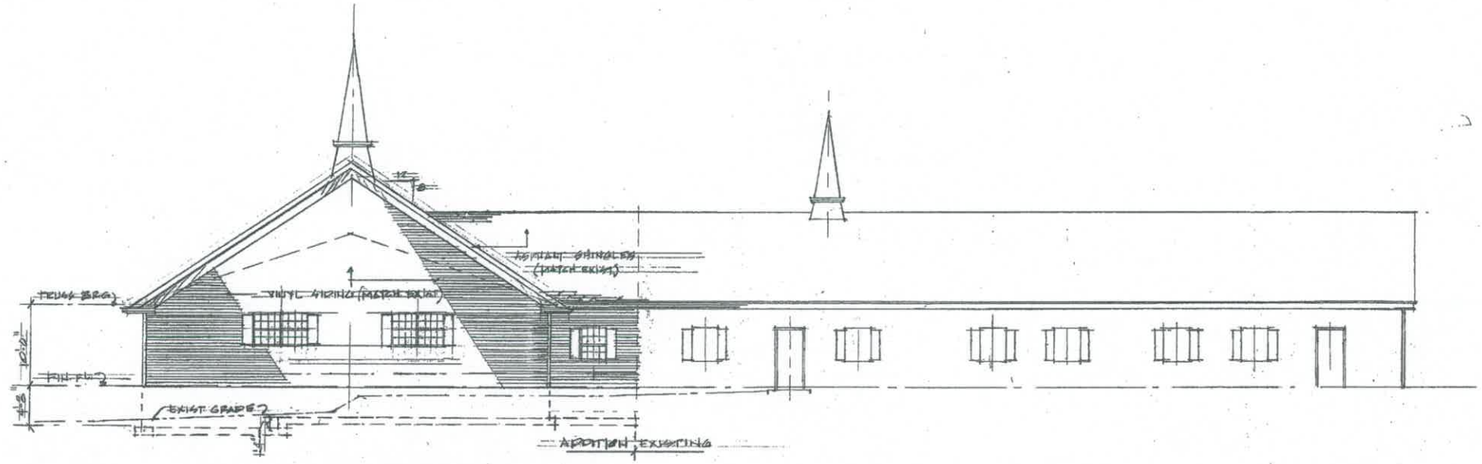

WEST ELEVATION 1/8"=1'-0"

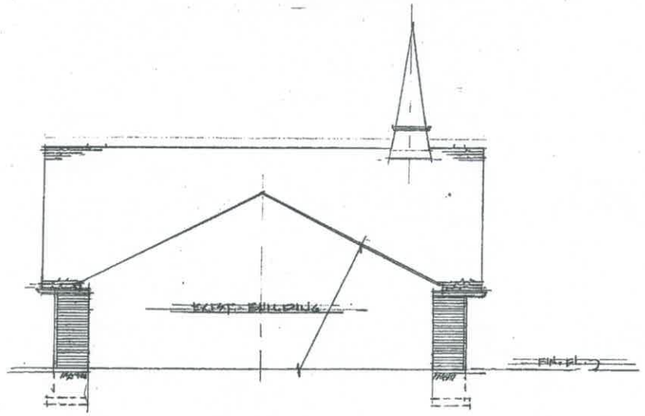

SOUTH ELEVATION 1/8"=1'-0"

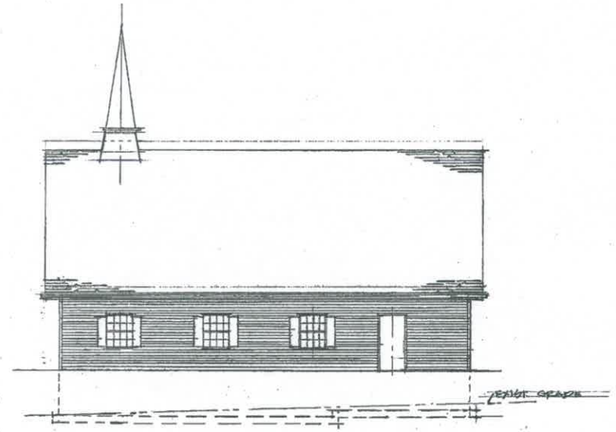

NORTH ELEVATION 1/8"=1'-0"

ALL NEW WINDOWS SHOWN ARE ANDERSEN NARROLINE DOUBLE HUNG
SASH
SHUTTERS TO MATCH EXIST.

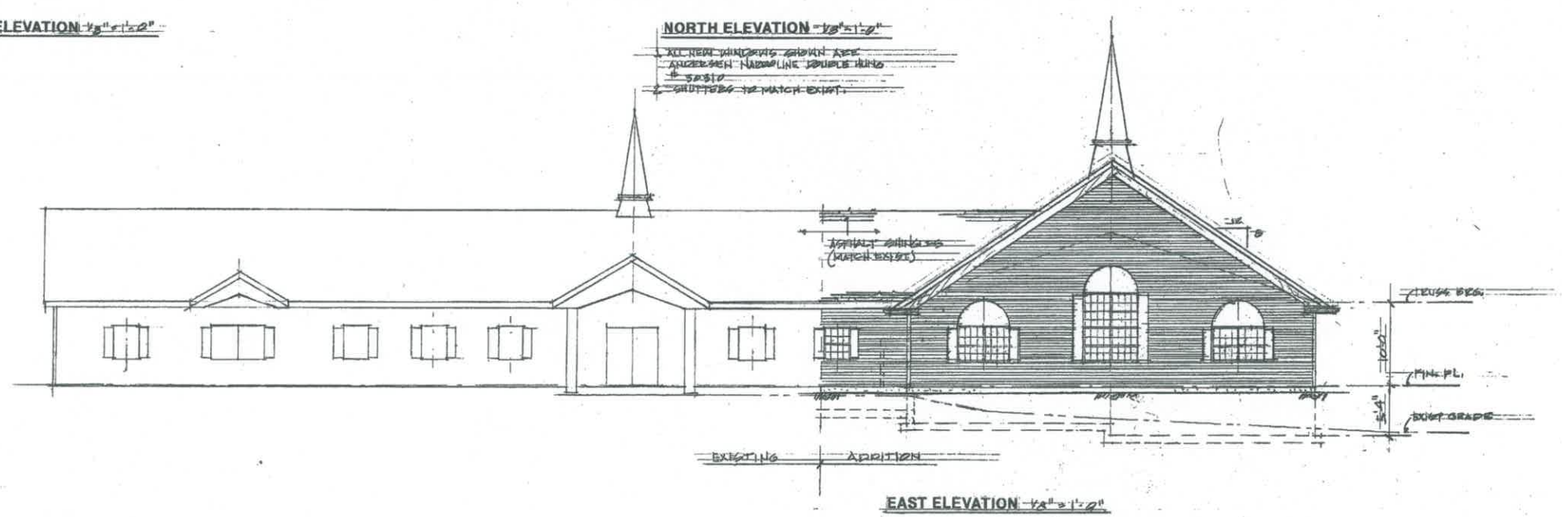

EAST ELEVATION 1/8"=1'-0"

STATE OF OHIO
RUSSELL D. BEATTY
6281
REGISTERED ARCHITECT

BUILDING ADDITION & ALTERATIONS FOR:

SALEM BIBLE CHURCH

807 CUNNINGHAM ROAD
SALEM, OHIO 44460

RUSSELL D. BEATTY & ASSOCIATES
ARCHITECTS A.I.A.
68 DUNCAN DRIVE POLAND, OHIO 44514

REVISIONS

DRAWN	
CHECKED	
DATE	
SCALE	
JOB NO.	
SHEET	A6
OF	SHEETS